

bonners & babingtons

London Road
Milton Common
Thame
Oxfordshire
OX9 2NT
Guide Price £575,000

Situated in the sought-after village of Milton Common, Thame, this impressive five-bedroom semi-detached home offers contemporary living at its finest. Built just six years ago benefitting still from the build zone warranty, the property combines modern design, spacious accommodation and stylish finishes, all complemented by stunning countryside views.

At the heart of the property is a beautifully designed open-plan living space. A spacious reception room features elegant double sliding doors opening through to the kitchen/dining area, creating a wonderful sense of flow and connectivity throughout the ground floor. The kitchen/dining room is particularly impressive, with bi-fold doors opening directly onto the south-facing rear garden, allowing plenty of natural light to flood the space. The garden also provides the perfect setting for entertaining, family gatherings and enjoying the surrounding countryside views.

Upstairs, the property offers five well-proportioned bedrooms, providing excellent versatility for family life, home working or visiting guests. Bedrooms one and two are particularly attractive, both benefiting from striking floor-to-ceiling windows which create a wonderful sense of light and space while taking full advantage of the beautiful outlook. The principal bedroom further benefits from a lovely en-suite bathroom, adding an extra touch of comfort and convenience.

Combining modern architecture, generous living accommodation, a south-facing garden and stunning countryside views, this superb home offers an excellent opportunity to enjoy contemporary family living in the popular village of Milton Common, conveniently positioned for Thame and the surrounding countryside.















Milton Common

Situated in the charming village of Milton Common, just a short distance from Thame, the area offers a lovely balance of rural surroundings and convenient amenities.

With beautiful open countryside nearby and excellent transport links, it provides an ideal setting for both families and commuters, with M40 Junction 7 approximately 1–2 miles away, offering convenient access to London, Oxford and beyond.





EPC Rating: B

Tenure: Freehold

Council Tax Band: E

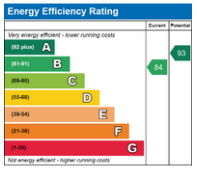

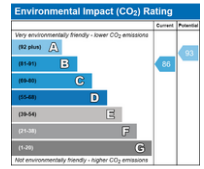

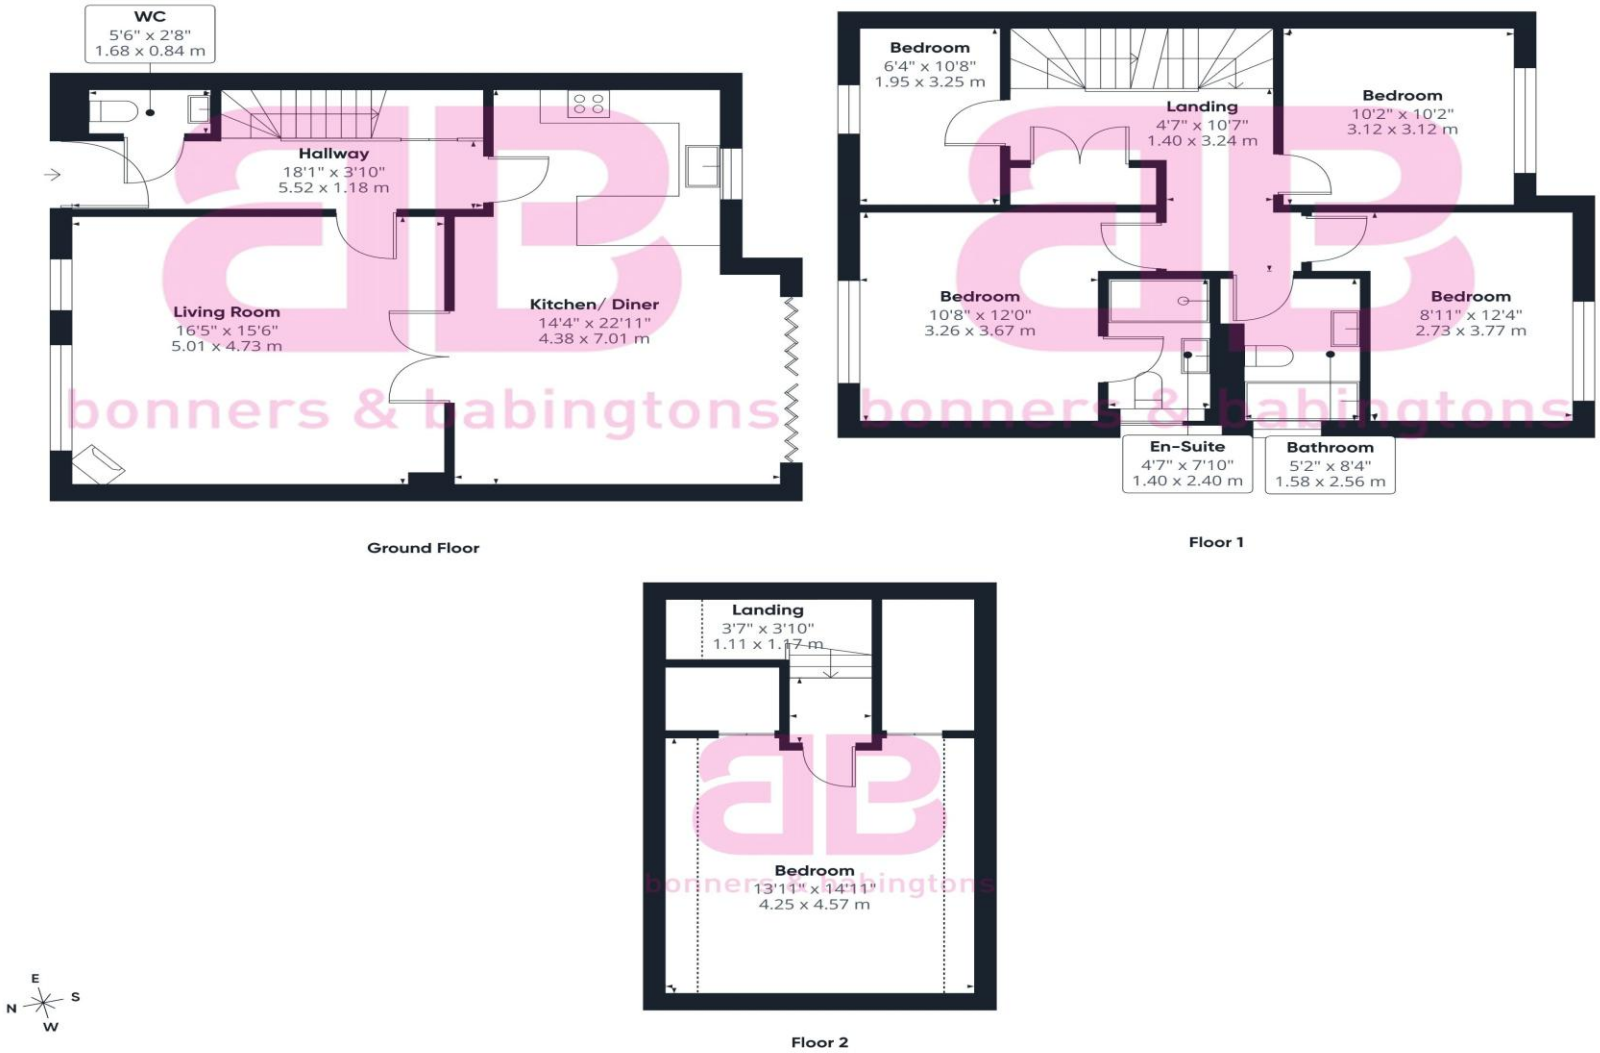

Approximate total area(1)

1672 ft²
156.1 m²

Reduced headroom

37 ft²
3.5 m²

(1) Excluding balconies and terraces

Reduced headroom
..... Below 5 ft/1.5 m

Calculations reference the RICS IPMS 3C standard. Measurements are approximate and not to scale. This floor plan is intended for illustration only.

GIRAFFE360

Disclaimer
We endeavour to make our particulars accurate and reliable. They are for guidance only and are intended to give a fair overall summary of the property. They do not form part of any contract or offer, and should not be relied upon as a statement or representation of fact. Measurements, areas and distances are approximate and photographs provided for guidance only. No undertaking is given as to the structural condition of the property, or any necessary consents, or the operating ability or efficiency of any service, system or appliance. Prospective purchasers must satisfy themselves with regard to each of these points. If there is any particular aspect of the property about which you would like further information, please contact us, especially, before you travel to the property. B2170

19 Station Road, Chinnor, Oxfordshire, OX39 4PU
01844 354554
chinnor@bb-estateagents.co.uk

rightmove OnTheMarket Zoopla.co.uk naea | propertymark PROTECTED